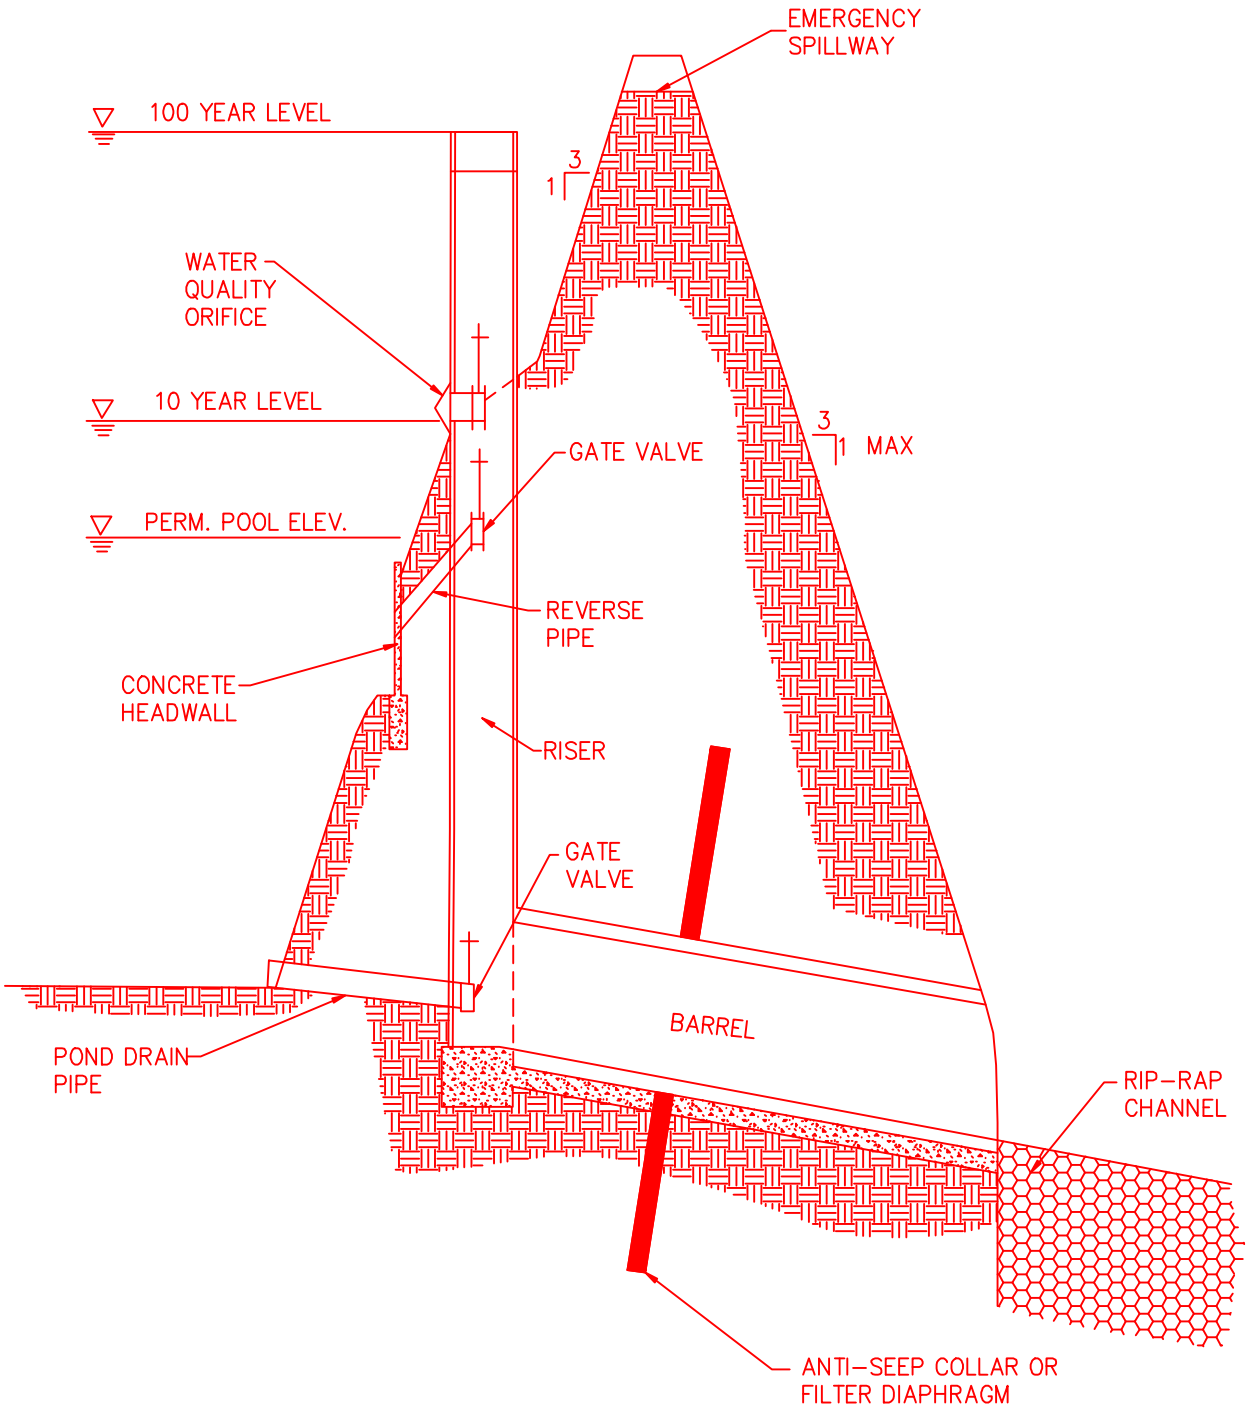

HUNTINGTON STORMWATER UTILITY DEVELOPMENT MANUAL

POST CONSTRUCTION STORMWATER RUN OFF CONTROL DETAILS

SCHEMATIC OF AN OUTLET SYSTEM

SCALE: NONE	DATE: JAN. 2005	DWG. NO. PC-8